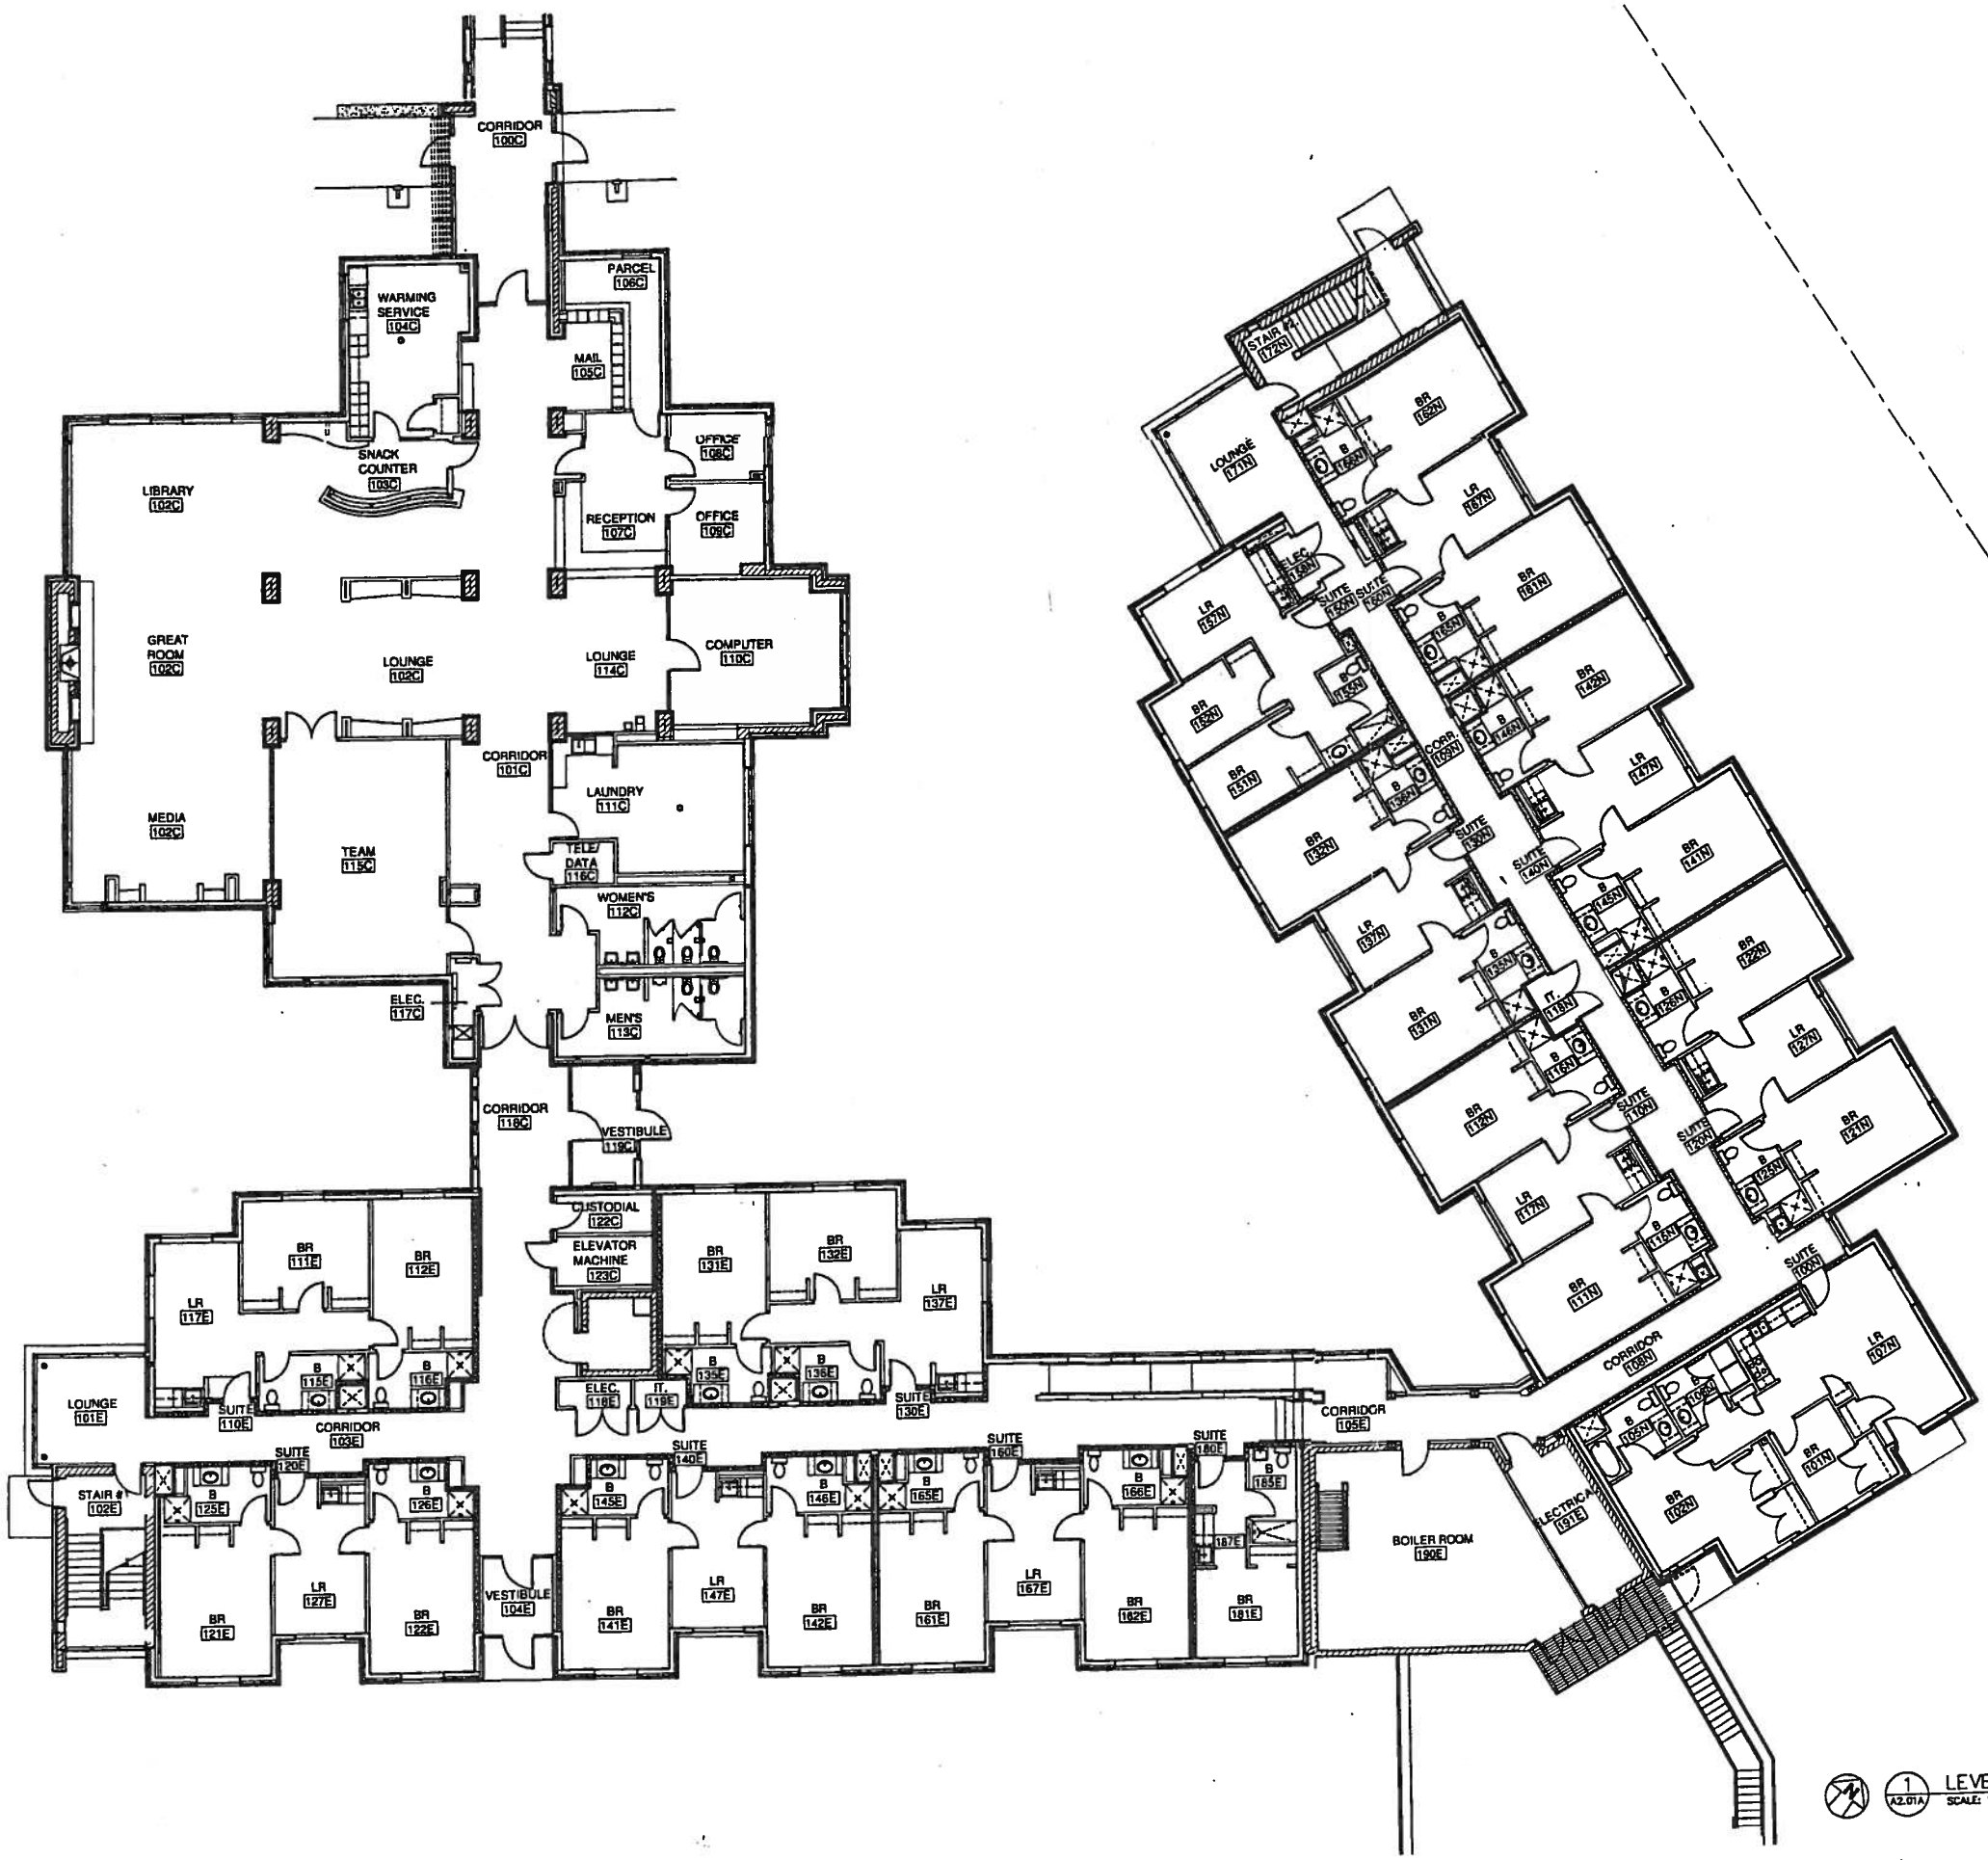

1 LEVEL ONE FLOOR PLAN
A2.01A SCALE: 1/8" = 1'-0"

Architecture Planning Interior Design
Christopher Carvell ARCHITECTS
A Professional Corporation for Architecture
1837 Champa Street Denver, CO 80204
303.595.0411 f 303.595.0283 www.carvell.com

CIVIL ENGINEER:
AVI, P.C.

LANDSCAPE ARCHITECT:
TBD

STRUCTURAL ENGINEER:
MARTIN / MARTIN CONSULTING ENGINEERS

MECHANICAL / ELECTRICAL ENGINEER:
MKK CONSULTING ENGINEERS, INC.

NEW RESIDENCE HALL

LARAMIE COUNTY COMMUNITY COLLEGE

1400 EAST COLLEGE DRIVE
CHEYENNE, WYOMING 82007

Copyright Notice: This document and the ideas and designs incorporated herein are given in confidence and shall be used only pursuant to the agreement with Christopher Carvell Architects. No other use, dissemination or duplication may be made without prior written consent of Christopher Carvell Architects. All common law rights of copyright are hereby specifically reserved.

OWNER APPROVAL:

OWNER SIGNATURE DATE

DRAWN BY:

CHECKED BY:

REVISIONS:

DRAWING TITLE:
LEVEL ONE
FLOOR PLAN
- ROOM NUMBERS

0' 5' 10' 1' 2' 3'

DATE: 03.03.06
PHASE:
JOB NUMBER: 0503
DRAWING NUMBER:

A2.01A