


C:\Revit\27-14101-00_L000_Corridor_AR_2015_jlwans.nc
2/25/2016 3:00:06 PM

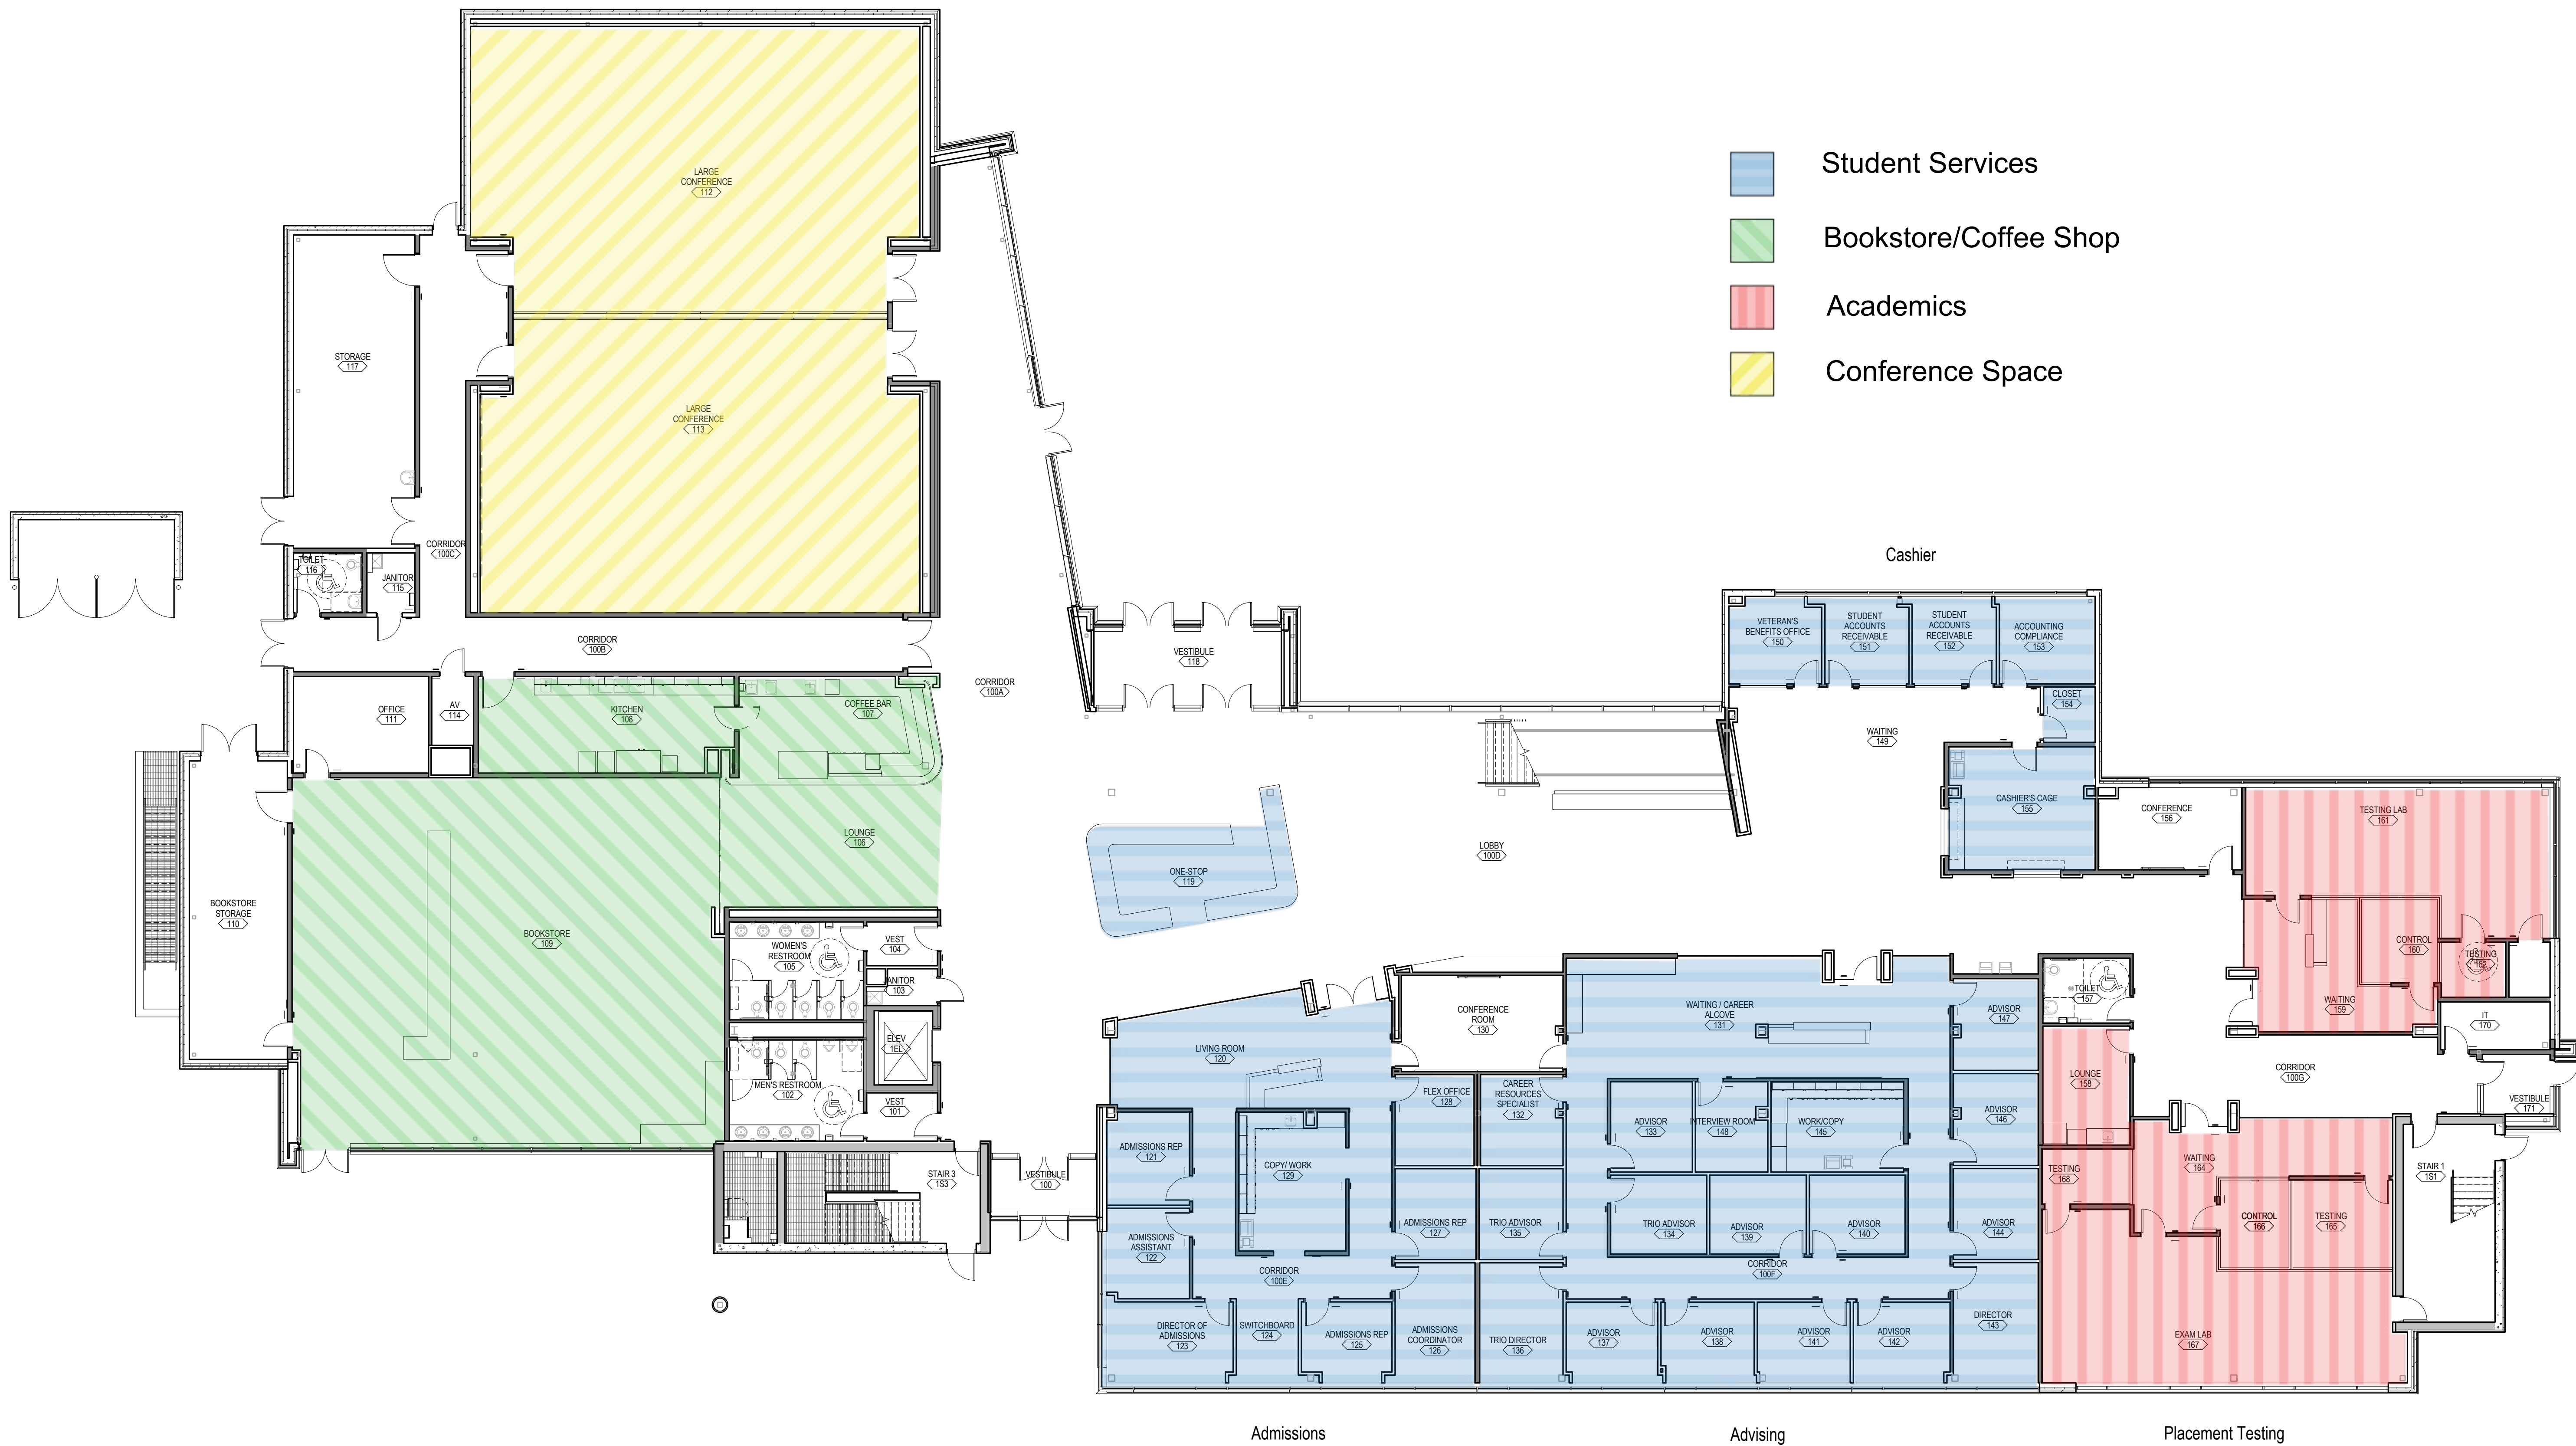

FIRST FLOOR PLAN, OVERALL

SCALE: 3/32" = 1'-0"



- Student Services
- Bookstore/Coffee Shop
- Academics
- Conference Space



BASEMENT FLOOR PLAN, OVERALL

SCALE: 3/32" = 1'-0"



C:\Revit\27-1410-00_LCCO_Central_AR_2015_jlw.rvt
2/25/2016 3:50:06 PM



SECOND FLOOR PLAN, OVERALL

SCALE: 3/32" = 1'-0"





 NORTH
SCALE: 3/32" = 1'-0"

THIRD FLOOR PLAN, OVERALL



FOURTH FLOOR PLAN, OVERALL

SCALE: 3/32" = 1'-0"

